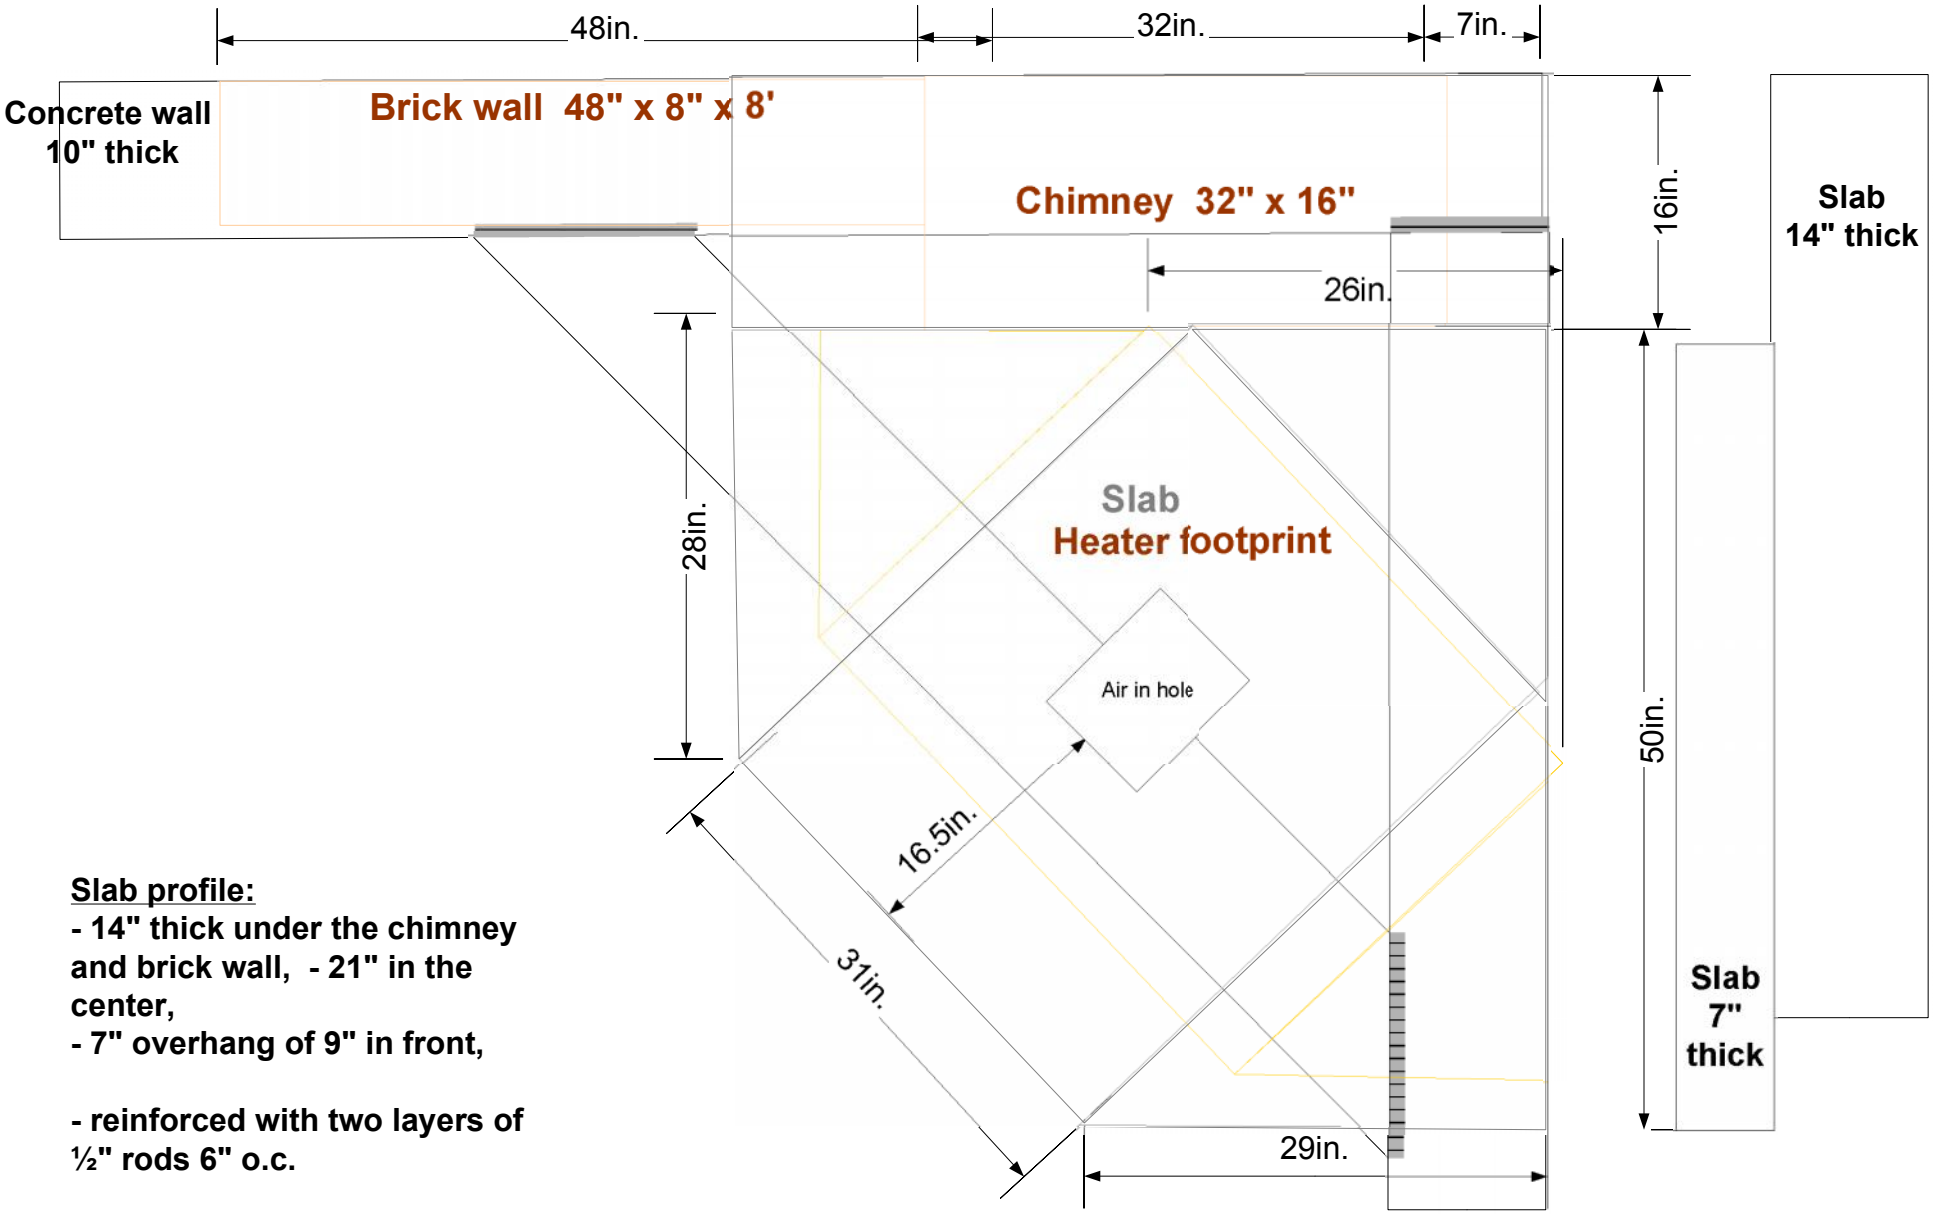

Slab profile:

- 14" thick under the chimney and brick wall, - 21" in the center,
- 7" overhang of 9" in front,

- reinforced with two layers of ½" rods 6" o.c.